FLOORING TYPE LEGEND:

EXISTING CONCRETE TO REMAIN

NEW RUBBER TILE FLOORING (SLIP RESISTANT)

NEW HARDWOOD DANCE FLOORING

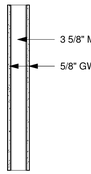

B30
3 5/8" STUD
5/8" GWB (BOTH SIDES)

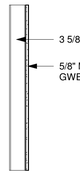

A30
3 5/8" STUD
5/8" GWB (ONE SIDE)

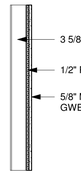

A30*
3 5/8" STUD
1/2" PLYW'D SHEATHING
5/8" GWB (ONE SIDE)

NOTE:
ALL STUDS SPANNING FROM FLOOR (EXIST. SLAB) TO UNDERSIDE OF STRUCTURE ABOVE TO HAVE DEFLECTION TRACKS INSTALLED @ THE TOP TRACK OF ALL STUDS WALL, TYP.

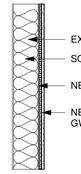

A60*
6" STUD (EXIST.)
1/2" PLYW'D SHEATHING
5/8" GWB (ONE SIDE)

NOTE:
EXIST. GWB ON DANCE STUDIO SIDE OF EXISTING WALL TO BE REMOVED TO ALLOW INSTALLATION OF PLYWOOD & NEW GWB

3 Partition Types
3/4" = 1'-0"

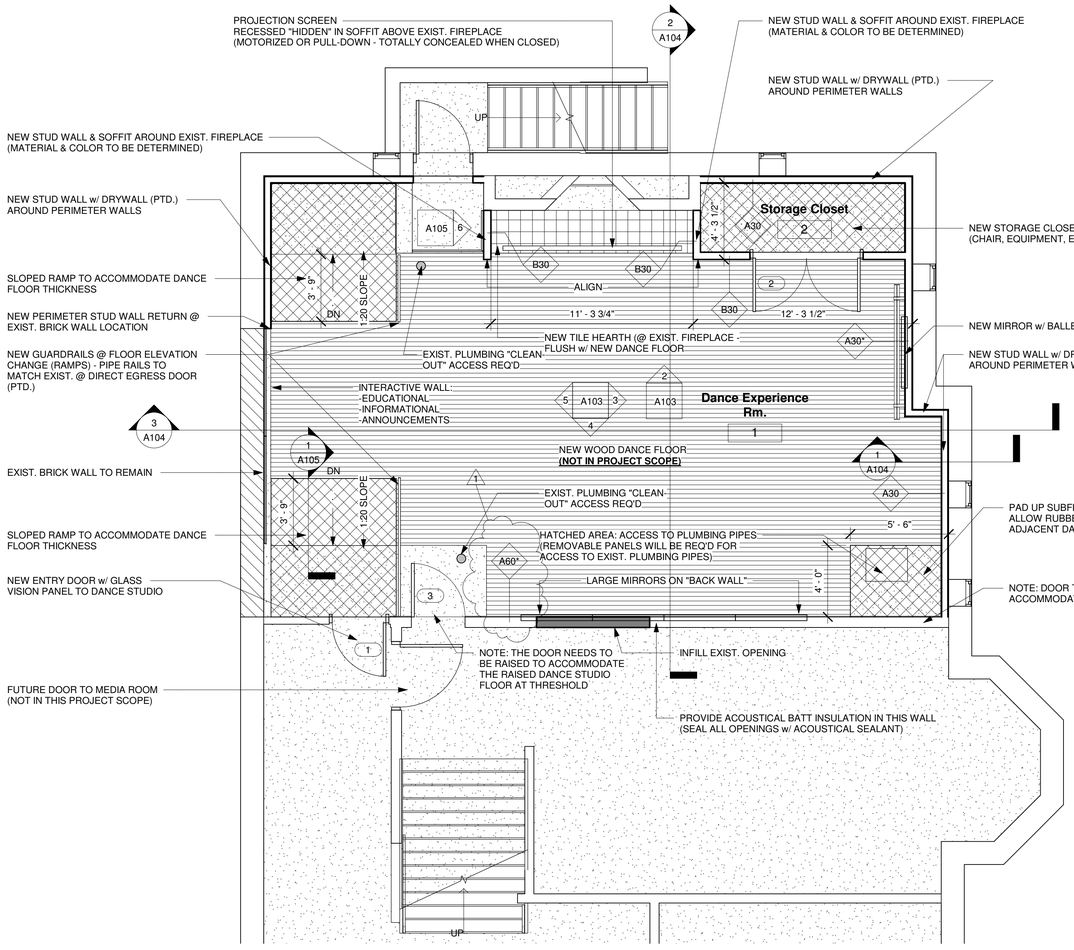

1 Exist. Conc. Slab
1/4" = 1'-0"

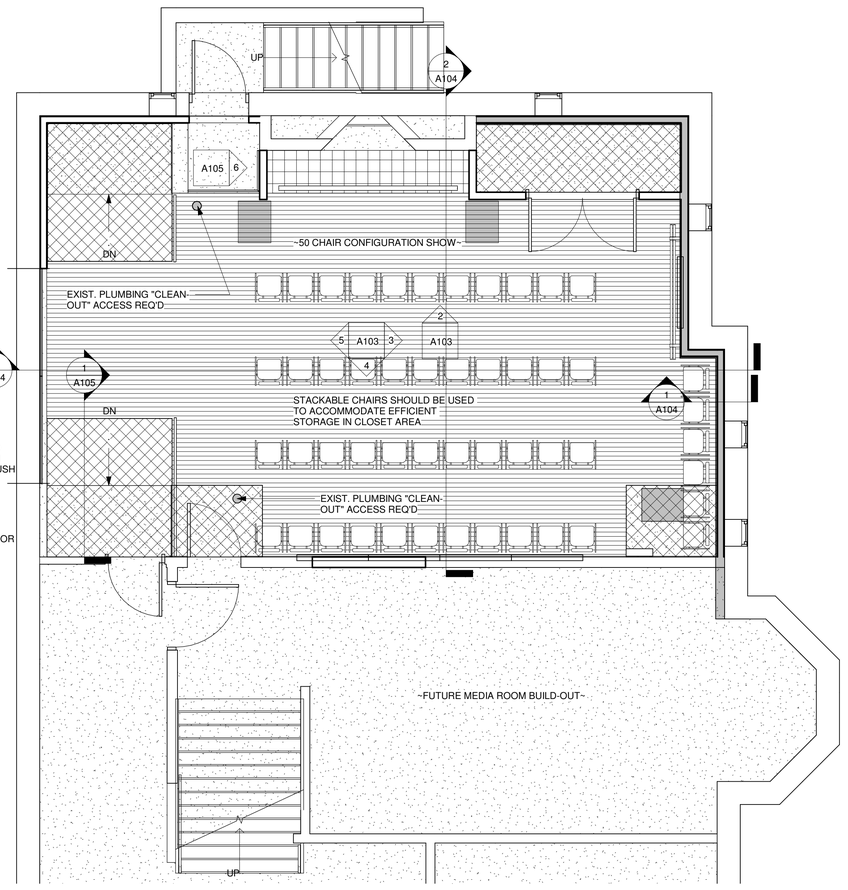

2 Basement Level (Gathering/Movie Setup)
1/4" = 1'-0"

mj Architects
www.mjharchitects.com

Consultant
Address
Address
Phone
Fax
e-mail

No.	Description	Date
1	Revised Wall Type	11/20/18

Milford Youth Center

24 Pearl Street, Milford, MA

Floor Plans - (Dance & Movie Setups)

Project number	180621
Date	10/29/18
Drawn by	Author
Checked by	Checker

A100

Scale	As indicated

11/20/2018 10:35:09 AM