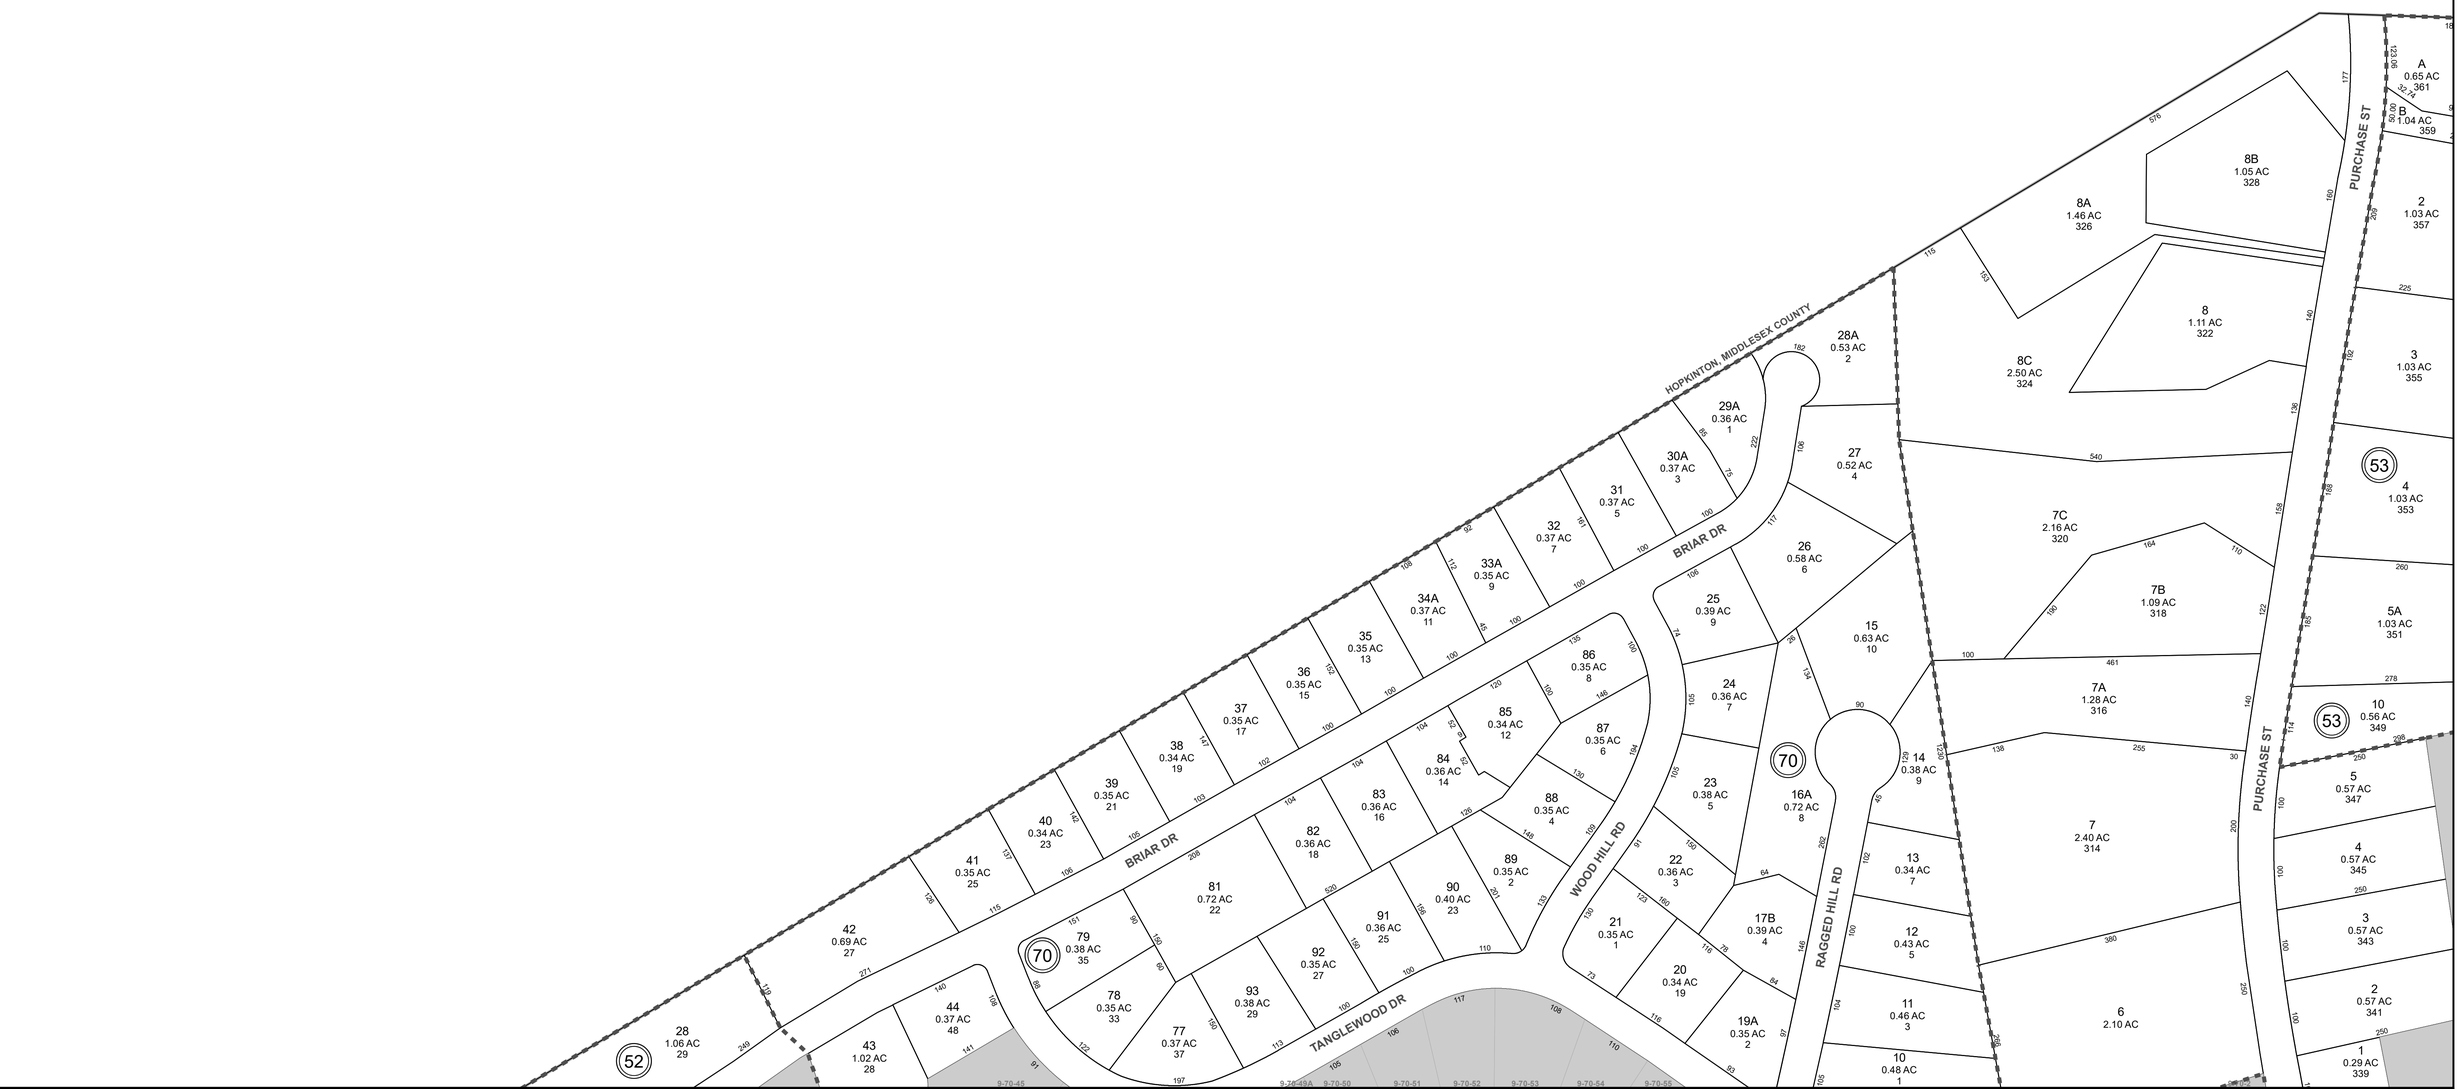


Legend

- Parcel boundary
- Parcel on adjacent map
- Town Owned Land
- Former lot line
- Easement
- Stream
- Water body
- Block
- 59 Block number
- A Unit number

TOWN OF MILFORD

Massachusetts

ASSESSORS ATLAS

MAP NUMBER: 1


100 50 0 100 200 300 Feet

N W E S

PLANS SHOWN HEREIN ARE COMPILED FROM AERIAL PHOTOGRAPHS, DEEDS, AND PLANS OF RECORD AND ARE NOT TO BE CONSTRUED AS HAVING SUFFICIENT ACCURACY FOR CONVEYANCES.

	1	2	3	4						
10	9	8	7	6	5					
11	12	13	14	15	16					
23	22	21	20	19	18	17				
24	25	26	27	28	29	30				
37	36	35	34	33	32	31				
38	39	40	41	42	43	44				
	50	49	48	47	46	45				
		51	52	53	54	55				
			59	58	57	56				
				60	61					

MAP 1

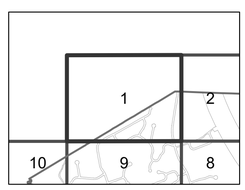

Maps produced by AppGeo
March, 2020